


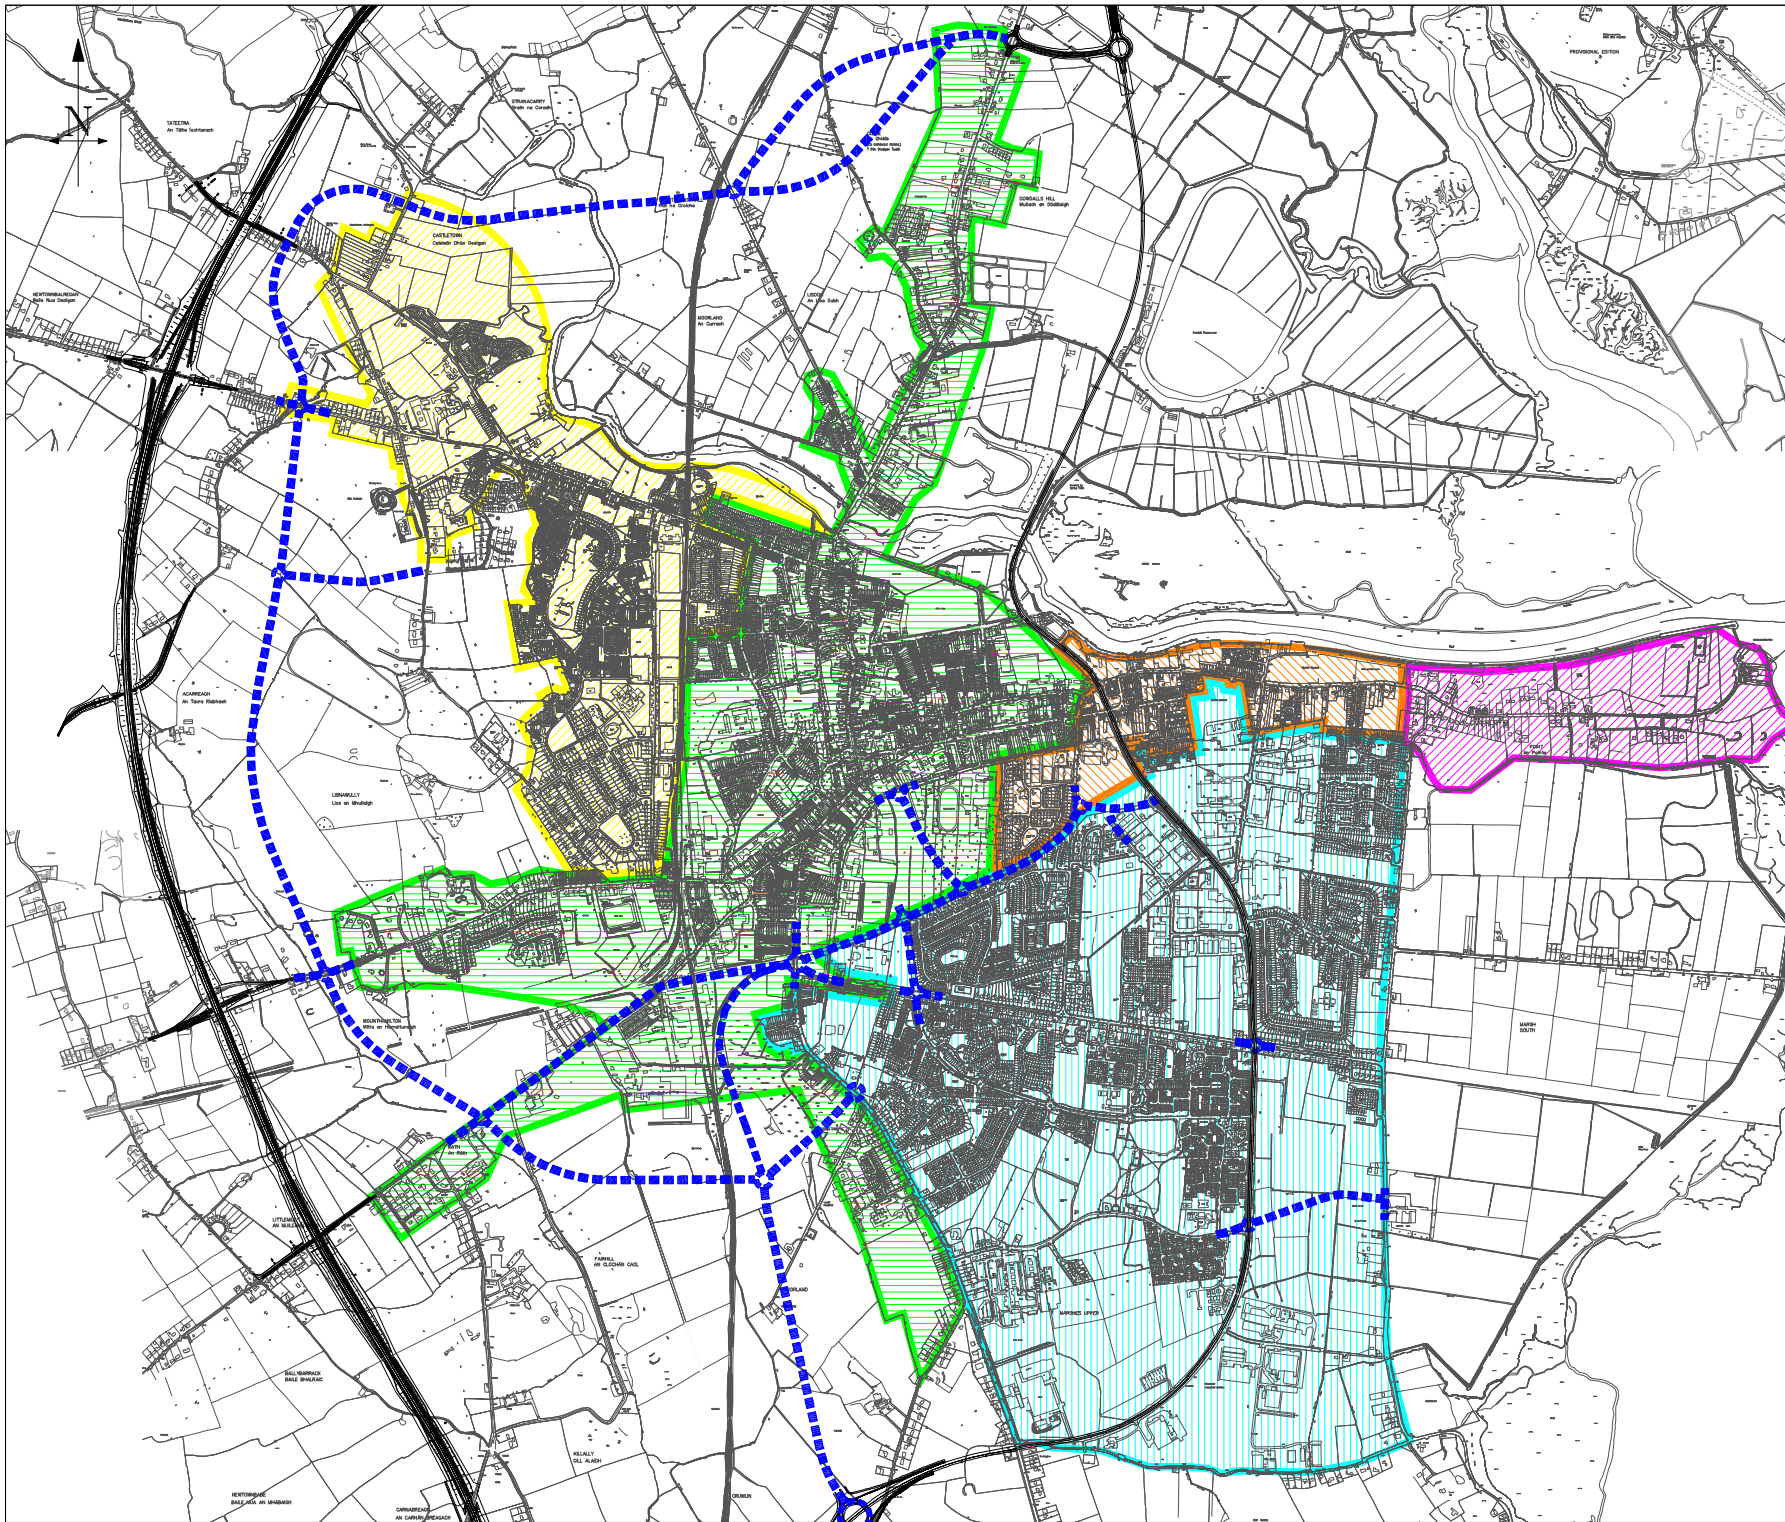

LEGEND:

- PT RD CATCHMENT
- QUAY ST CATCHMENT
- COES RD CATCHMENT
- ST HELENA CATCHMENT
- BOYLE OREILLY CATCHMENT
- PROPOSED ROADS INFRASTRUCTURE

MAP 8

Job Title

DUNDALK TOWN COUNCIL
AND LOUTH COUNTY COUNCIL

Client

DUNDALK AND ENVIRONS
DEVELOPMENT PLAN



COLIN
BUCHANAN
AND PARTNERS

Drawing Title

2003-2008 SANITARY
SERVICES EXISTING CATCHMENT PLAN

Date Dec 03	Drawn C.V	Scale A2@1:15000
Drawing 49951-21		Rev. C