THE OFFICIAL SEAL OF
THE HOUSING AUTHORITY
WAS AFFIXED HERETO
THIS DAY OF 2019
IN THE PRESENCE OF:

CATHAOIRLEACH.

DIRECTOR.

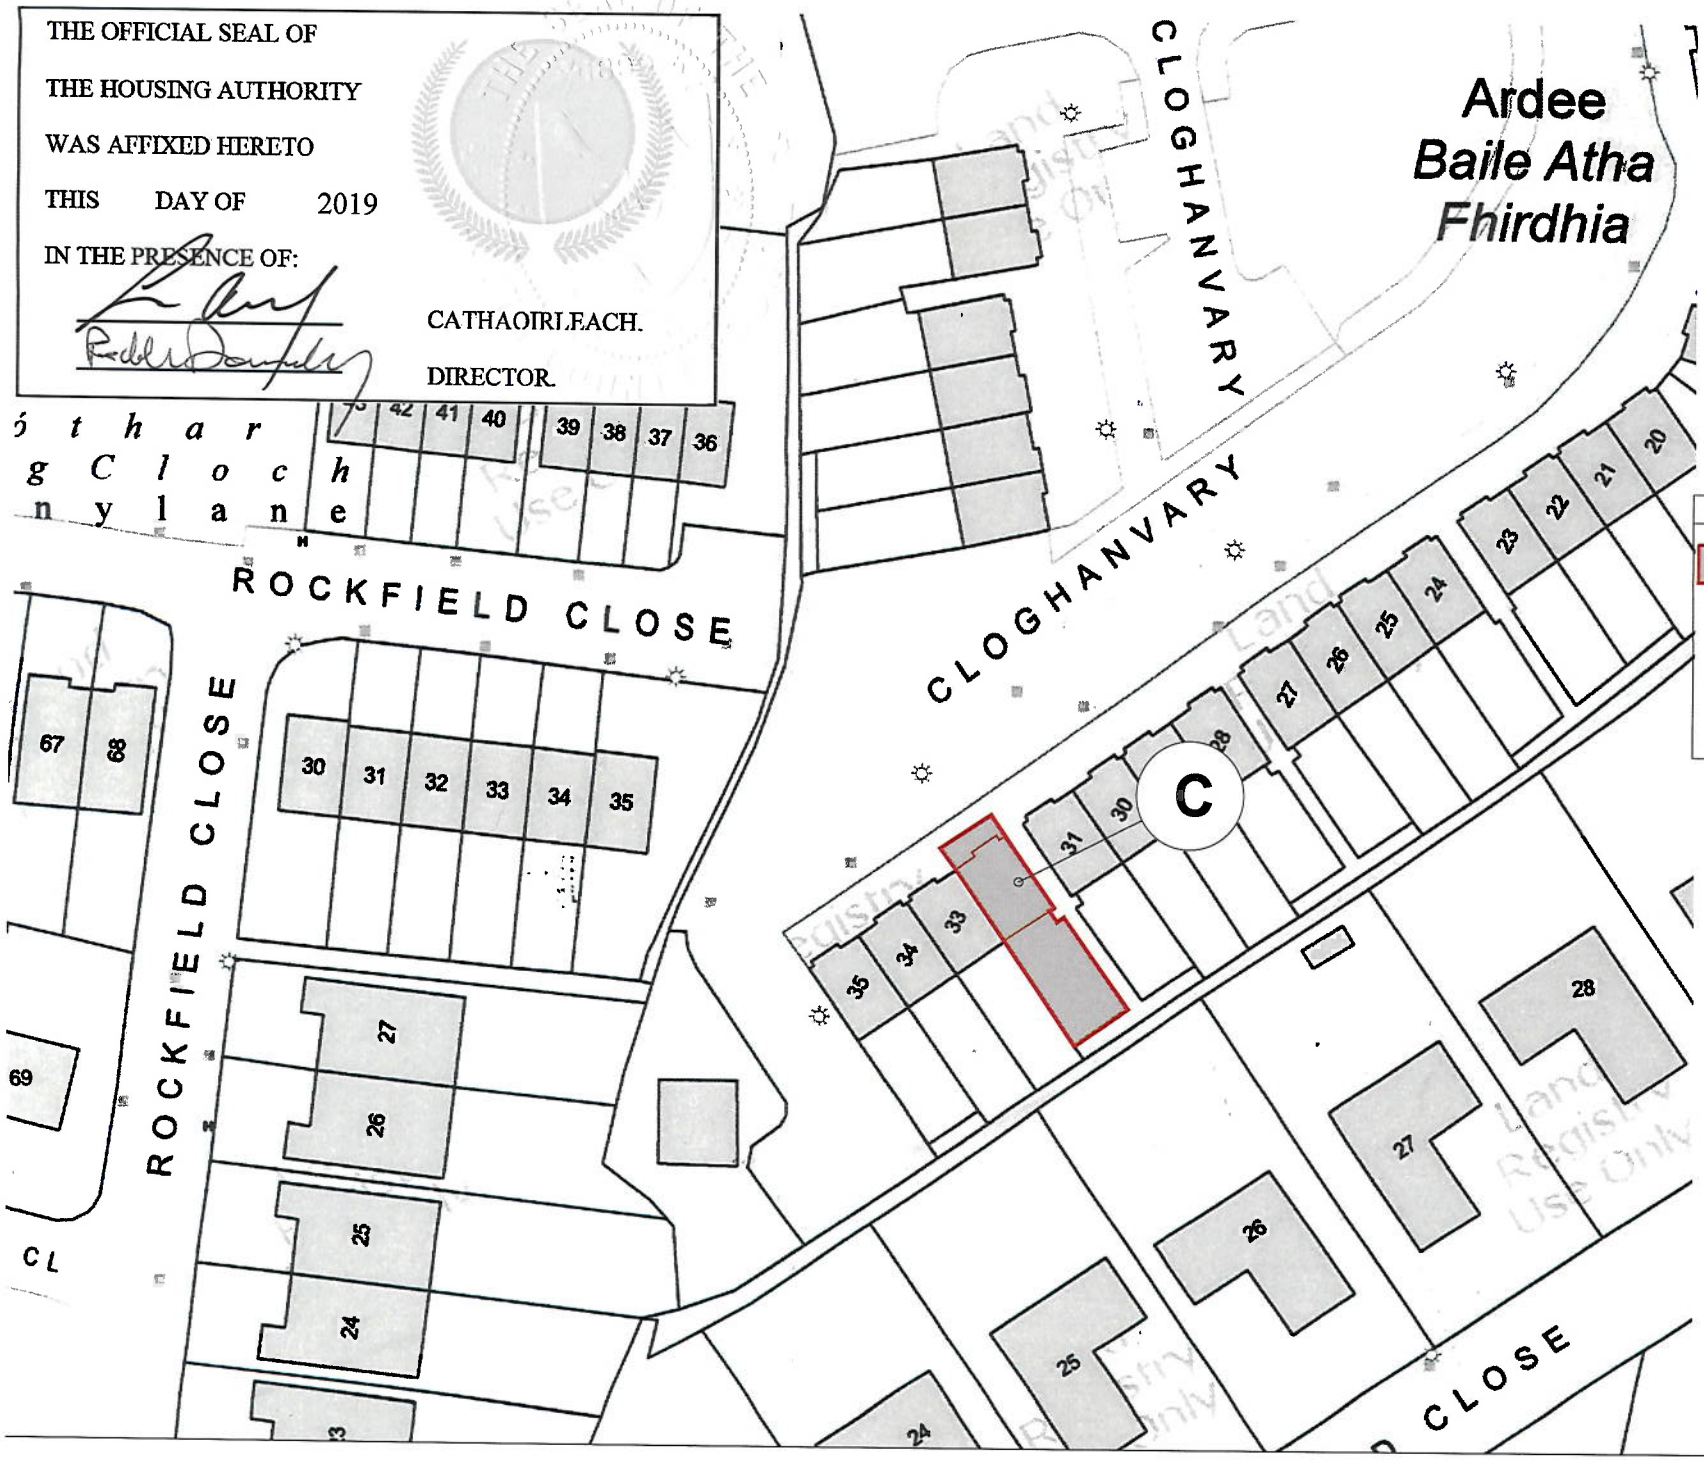

NORTH

LOUTH COUNTY COUNCIL
COMPULSORY PURCHASE ORDER

Lands proposed to be compulsorily acquired by Louth County Council outlined in red.

32 Cloughanvary, Ardee, Co Louth

AREA WITHIN RED BOUNDARY LINE 140 s.q.m (0.0140Ha)

Comhairle Contae **Lú**
Louth County Council

van Dijk *Architects*
HILL HOUSE, MILL STREET, DUNDALK, CO. LOUTH
Ph. 042-9334466 FAX. 042-9334460
INFO@VANDIJKARCHITECTS.COM

CPO MAP
32 CLOUGHANVARY, ARDEE, CO LOUTH

Scale	1:500	Project No.	1672-173
Size	A3	Drawing No.	1672-173
Drawn	NMCK	Date	29.05.2019